



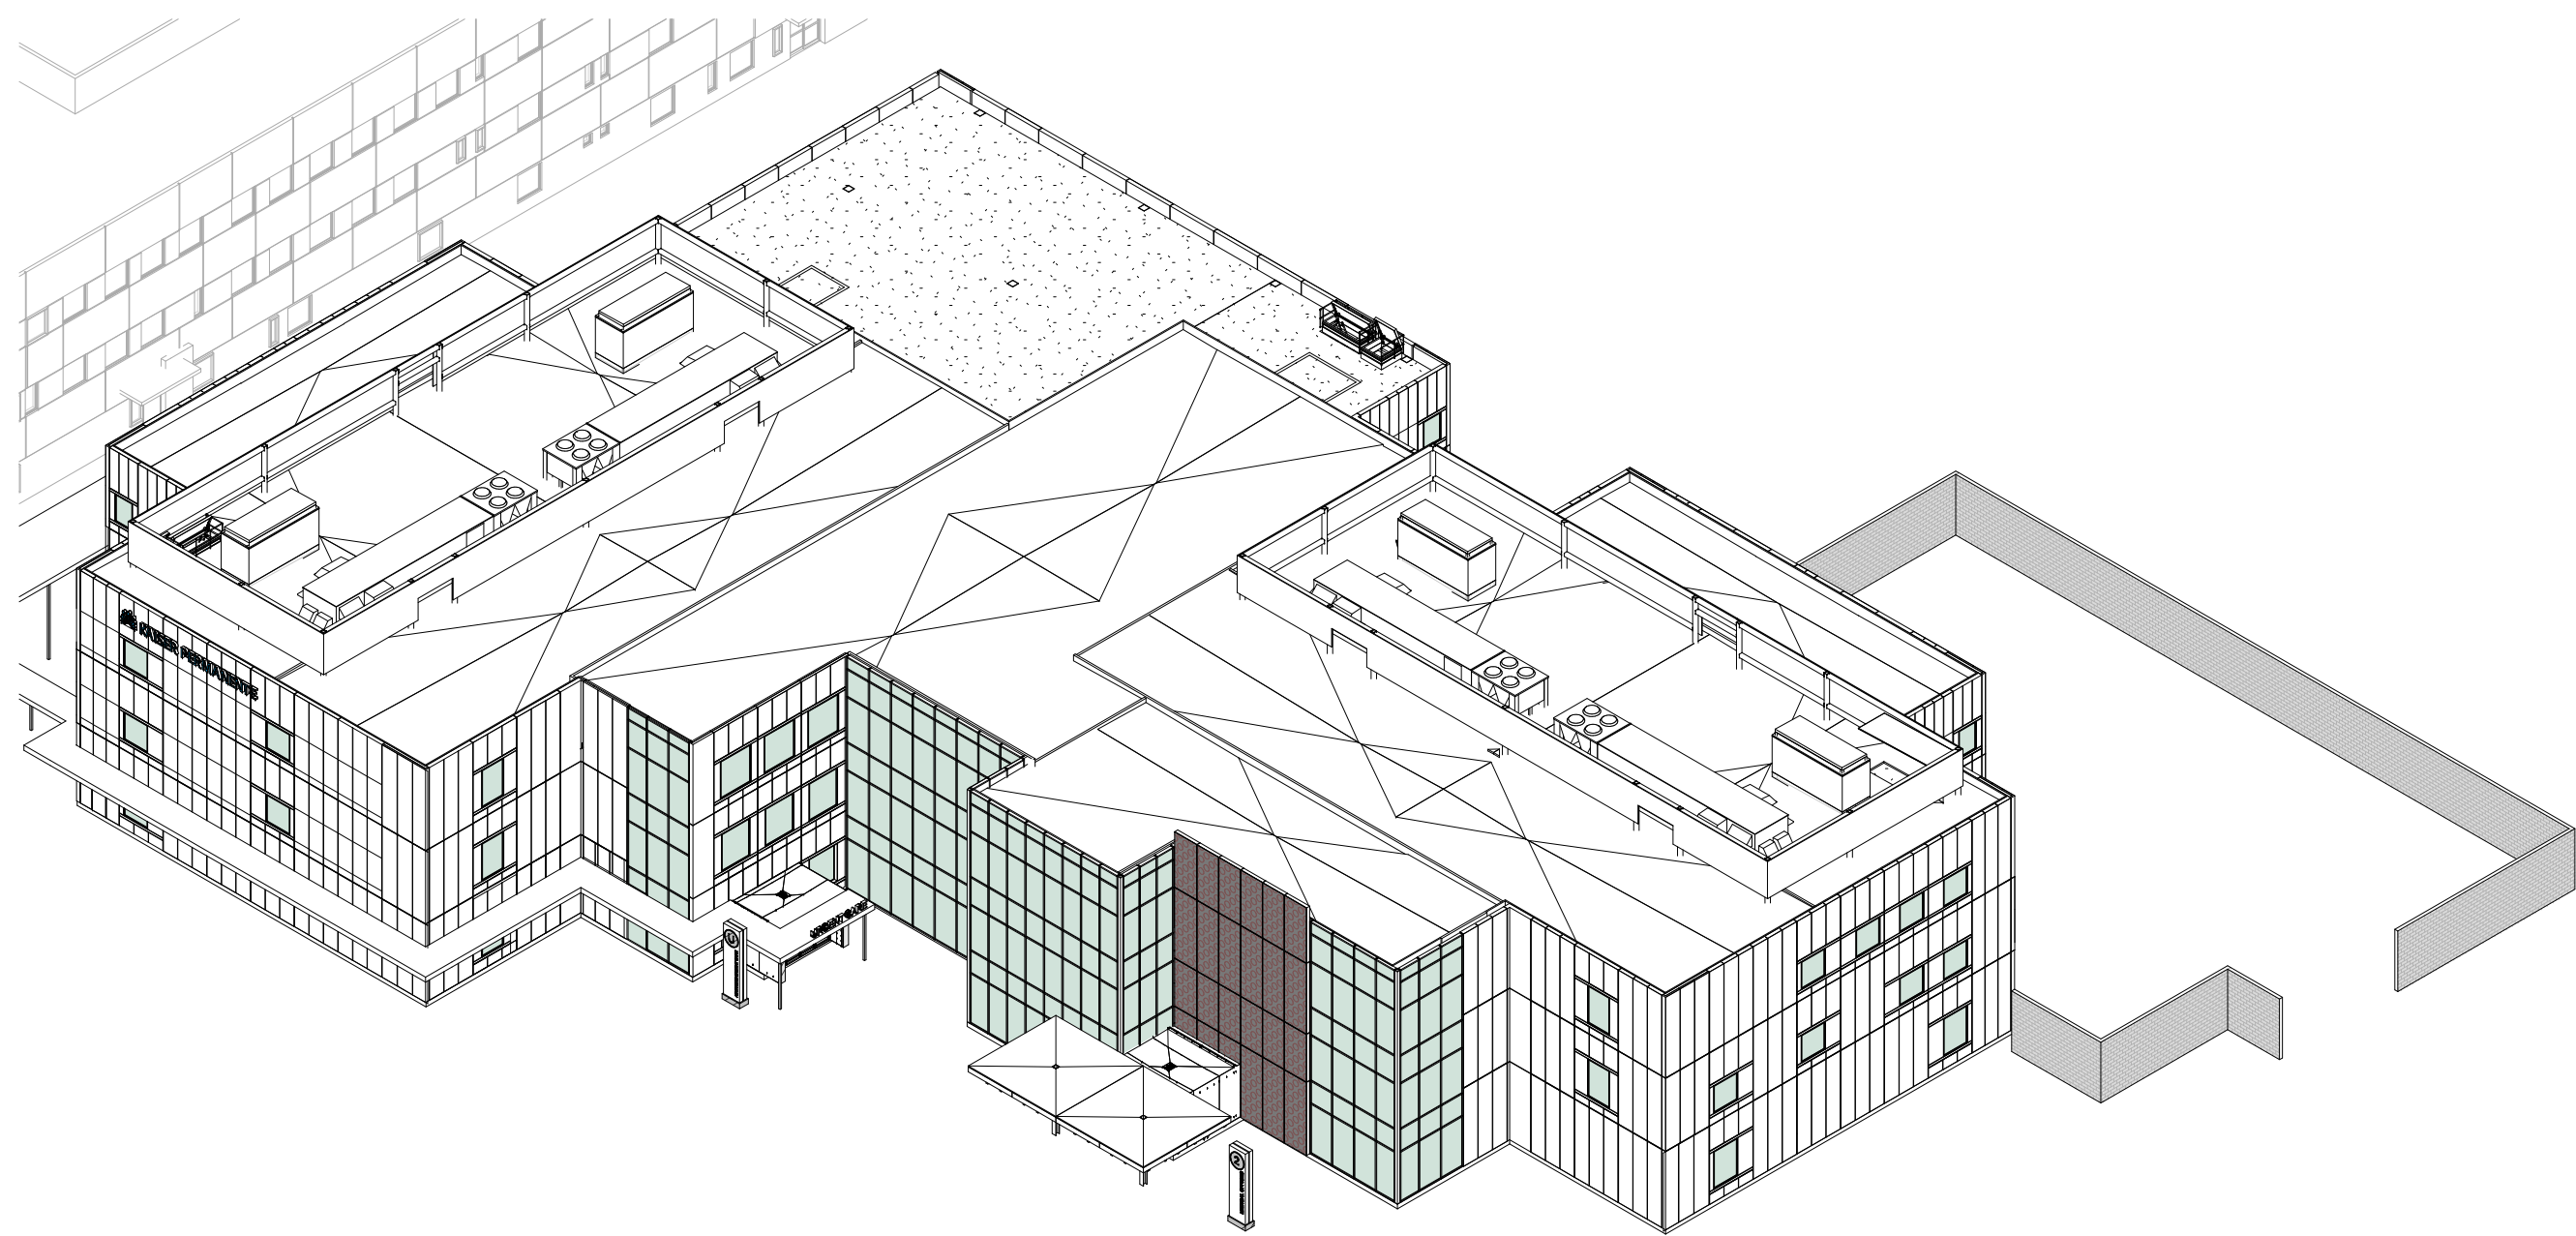

NW AXON

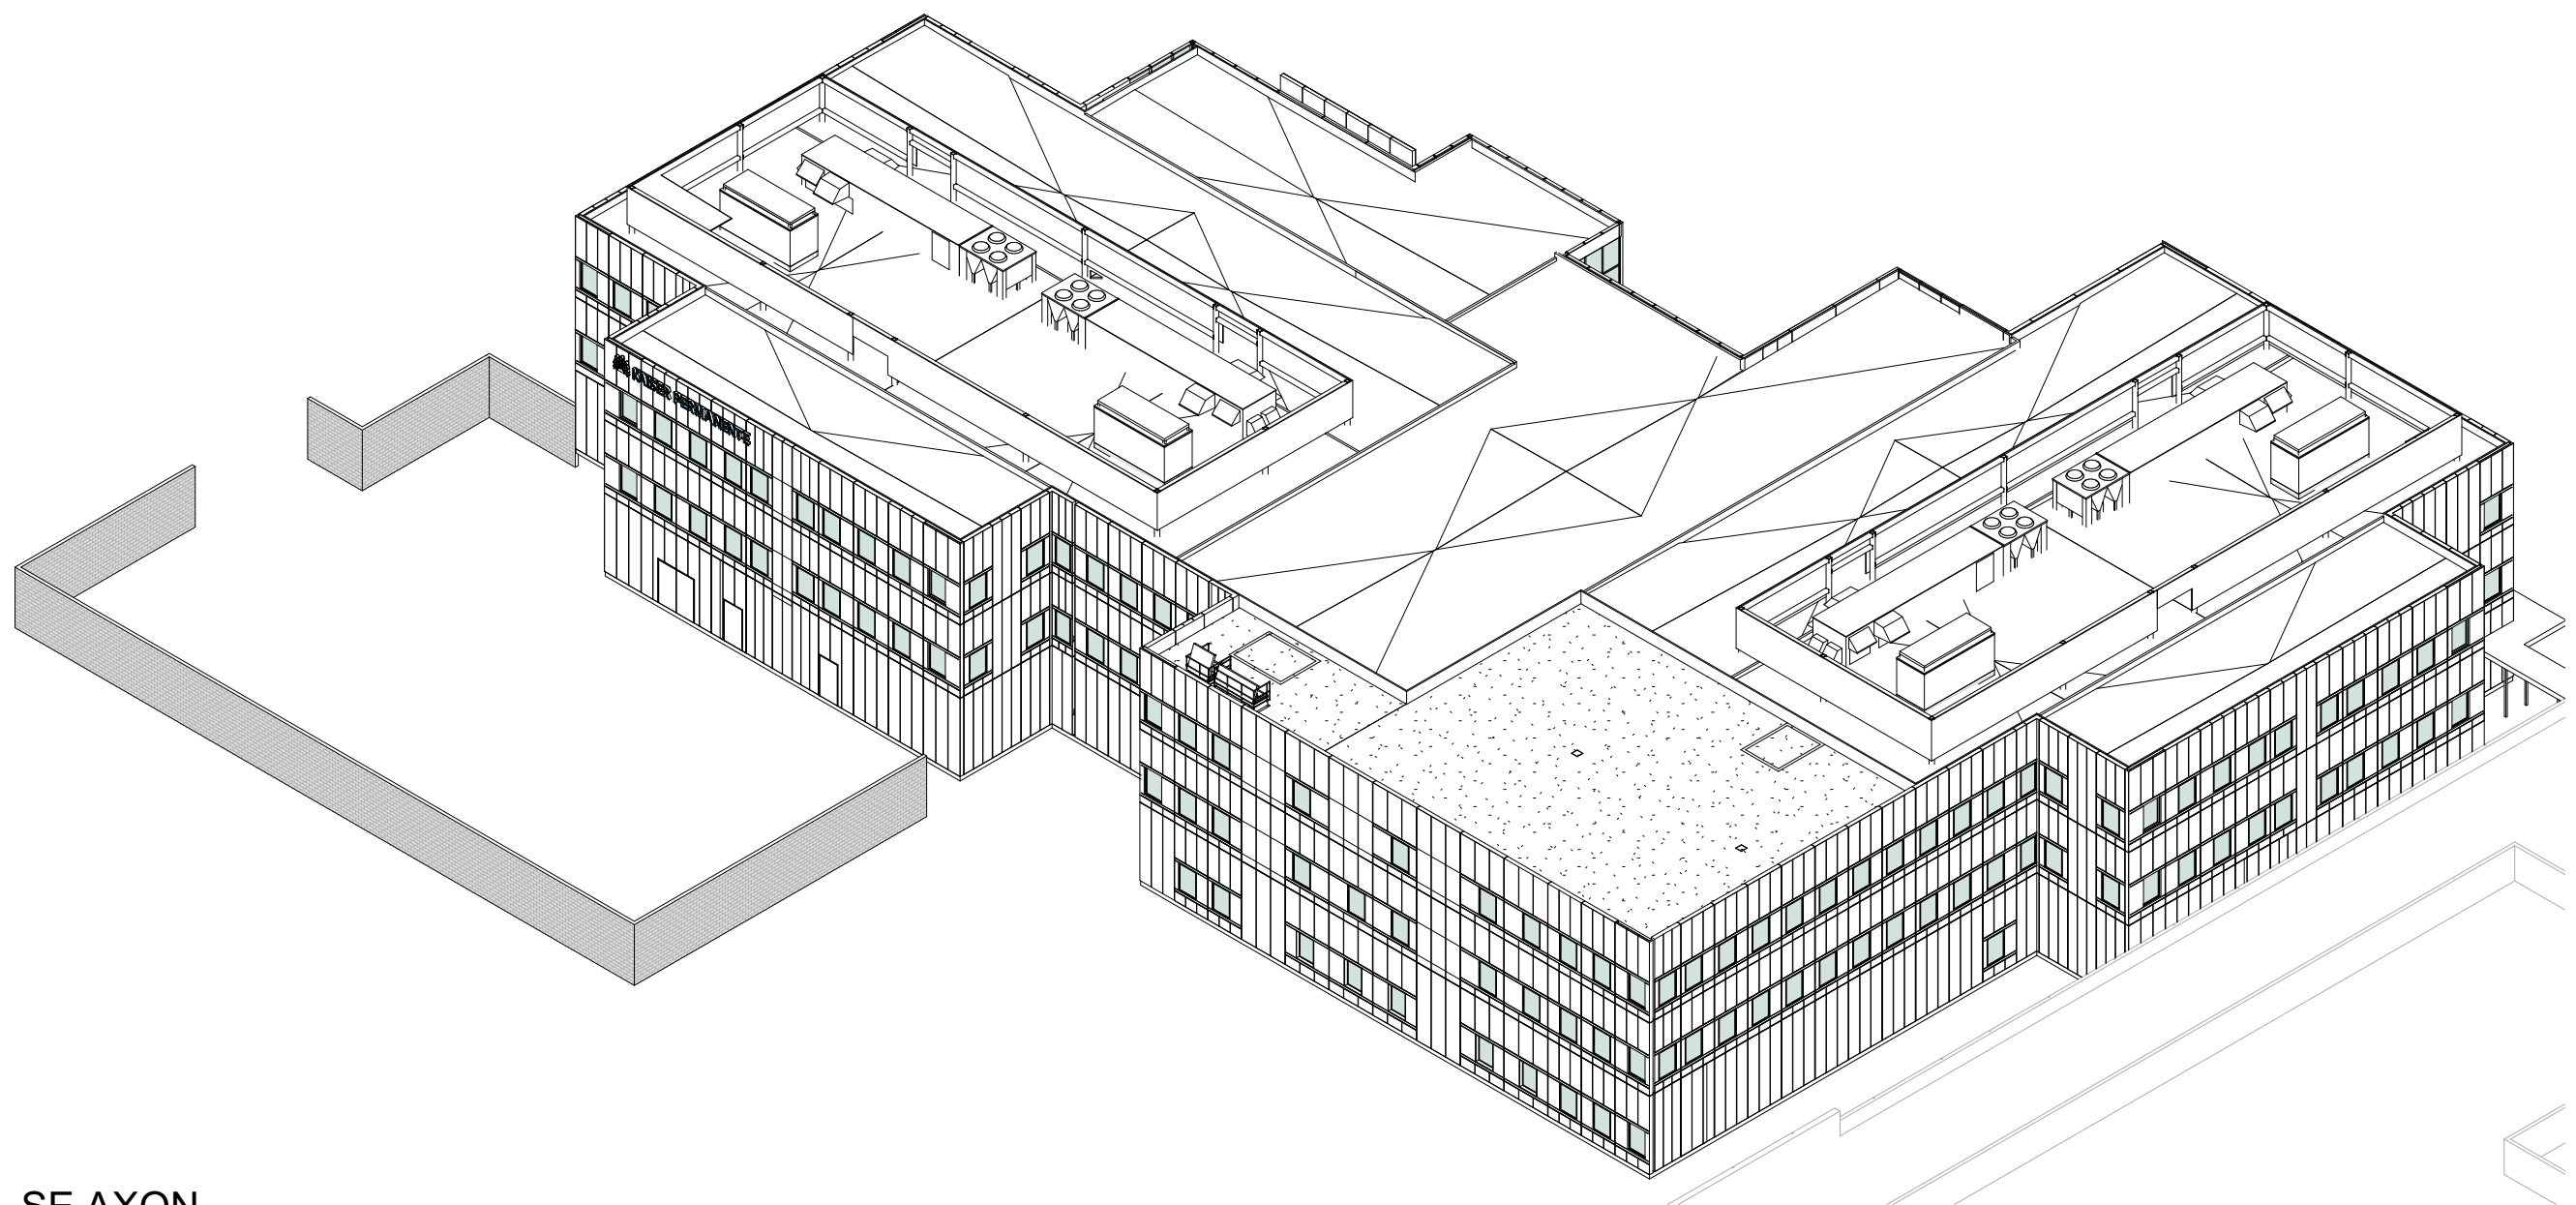


SE AXON



PERSPECTIVE - ENTRY COURT



PERSPECTIVE - SW CORNER

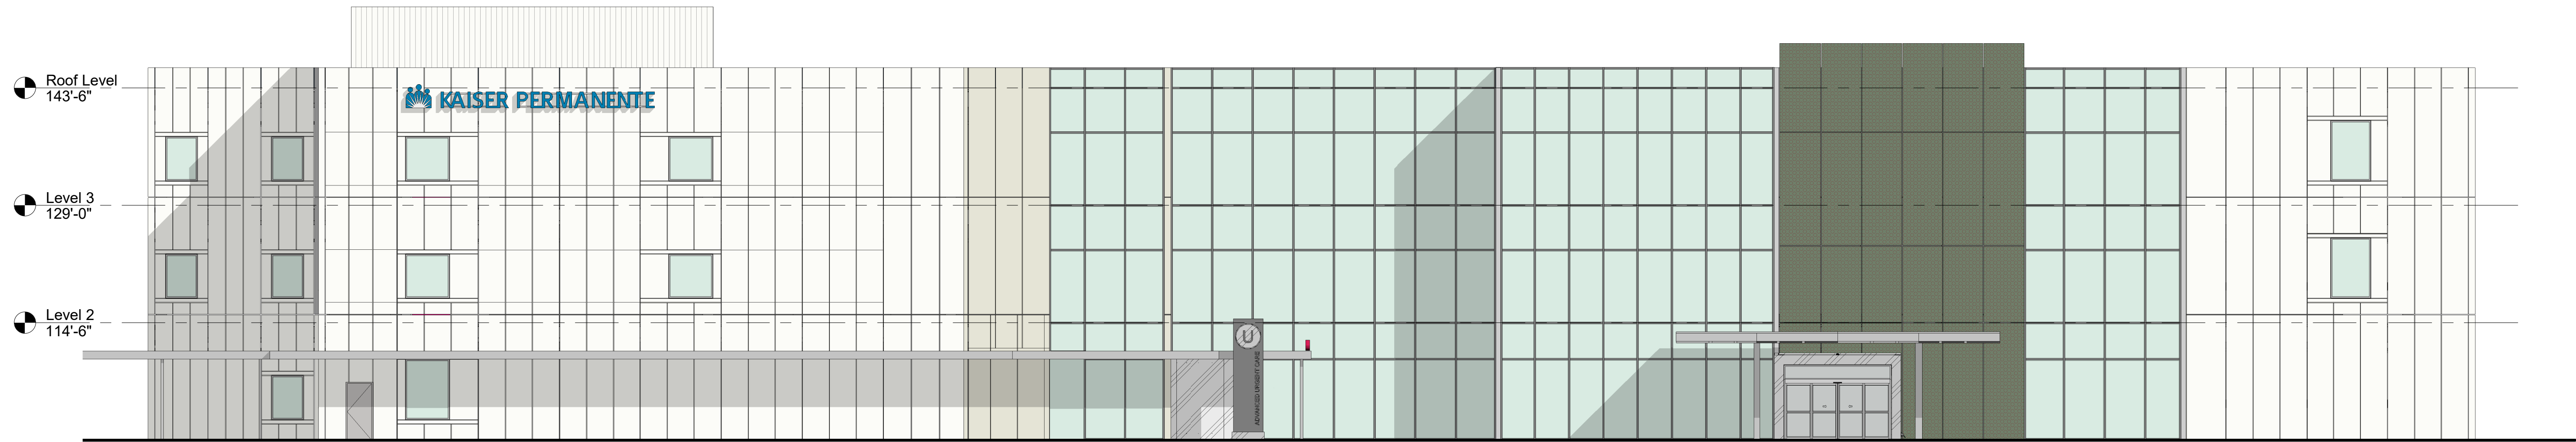


1 NORTH ELEVATION
3/32" = 1'-0"



2 EAST ELEVATION
3/32" = 1'-0"


LEGEND

 

PREFABRICATED EXTERIOR WALL PANEL #1 WITH EXTERIOR FINISH INSULATION SYSTEM (EIFS)




PREFABRICATED EXTERIOR WALL PANEL #2 WITH EXTERIOR FINISH INSULATION SYSTEM (EIFS)

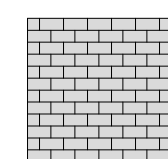

CMU SPLITFACE BLOCK



CURTAIN WALL - 4-SIDED SSG SYSTEM WITH 1" INSULATING GLAZING UNITS

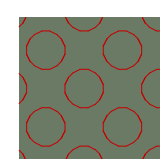


CUSTOM PERFORATED METAL SCREEN INTEGRATED INTO PREFABRICATED EXTERIOR WALL PANELS



PREFABRICATED EXTERIOR WALL PANELS W/ MCM EXTERIOR FINISH, AT BUILDING VESTIBULE



CANOPY - PAINTED STEEL STRUCTURE

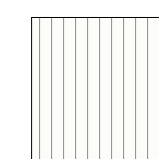

METAL SCREEN WALL W/ CONCEALED FASTENERS.

EXTERIOR
ELEVATIONS

April 8, 2026



Redlands Medical Center

Sheet: A301

CITY OF REDLANDS

Site Development Plan Number:		PHONE: 626.405.6333
OWNER: Kaiser Foundation Hospitals		
ADDRESS: 393 E. Walnut Street Pasadena, CA 91108		
ARCHITECT, ENGINEER, DESIGNER: Gresham Smith, Michael Baker Intl., Ridge Landscape Architects		PHONE: 615.770.8100 (Architect)
ADDRESS: 222 Second Avenue South, Suite 1400 Nashville, TN 37201-2308 (Architect)		LOCATION: 1301 California Street, Redlands, CA 92374
TYPE OF DEVELOPMENT: XXXXX		
ZONE: CR ZONE		ACCESSOR'S PARCEL NUMBER: 0167-441-07-0-000



LEGEND

- PREFABRICATED EXTERIOR WALL PANEL #1 WITH EXTERIOR FINISH INSULATION SYSTEM (EIFS)
- CURTAIN WALL - 4-SIDED SSG SYSTEM WITH 1" INSULATING GLAZING UNITS
- CANOPY - PAINTED STEEL STRUCTURE
- PREFABRICATED EXTERIOR WALL PANEL #2 WITH EXTERIOR FINISH INSULATION SYSTEM (EIFS)
- CUSTOM PERFORATED METAL SCREEN INTEGRATED INTO PREFABRICATED EXTERIOR WALL PANELS
- METAL SCREEN WALL W/ CONCEALED FASTENERS.
- CMU SPLITFACE BLOCK
- PREFABRICATED EXTERIOR WALL PANELS W/ MCM EXTERIOR FINISH, AT BUILDING VESTIBULE

EXTERIOR
ELEVATIONS

April 8, 2026



Redlands Medical Center

Sheet: A302	CITY OF REDLANDS
Site Development Plan Number:	PHONE: 626.405.6333
OWNER: Kaiser Foundation Hospitals	ADDRESS: 393 E. Walnut Street Pasadena, CA 91108
ARCHITECT, ENGINEER, DESIGNER: Gresham Smith, Michael Baker Int'l., Ridge Landscape Architects	PHONE: 615.770.8100 (Architect)
ADDRESS: 222 Second Avenue South, Suite 1400 Nashville, TN 37201-2308 (Architect)	LOCATION: 1301 California Street, Redlands, CA 92374
TYPE OF DEVELOPMENT: XXXXX	ACCESSOR'S PARCEL NUMBER: 0167-441-07-0-000
ZONE: CR ZONE	